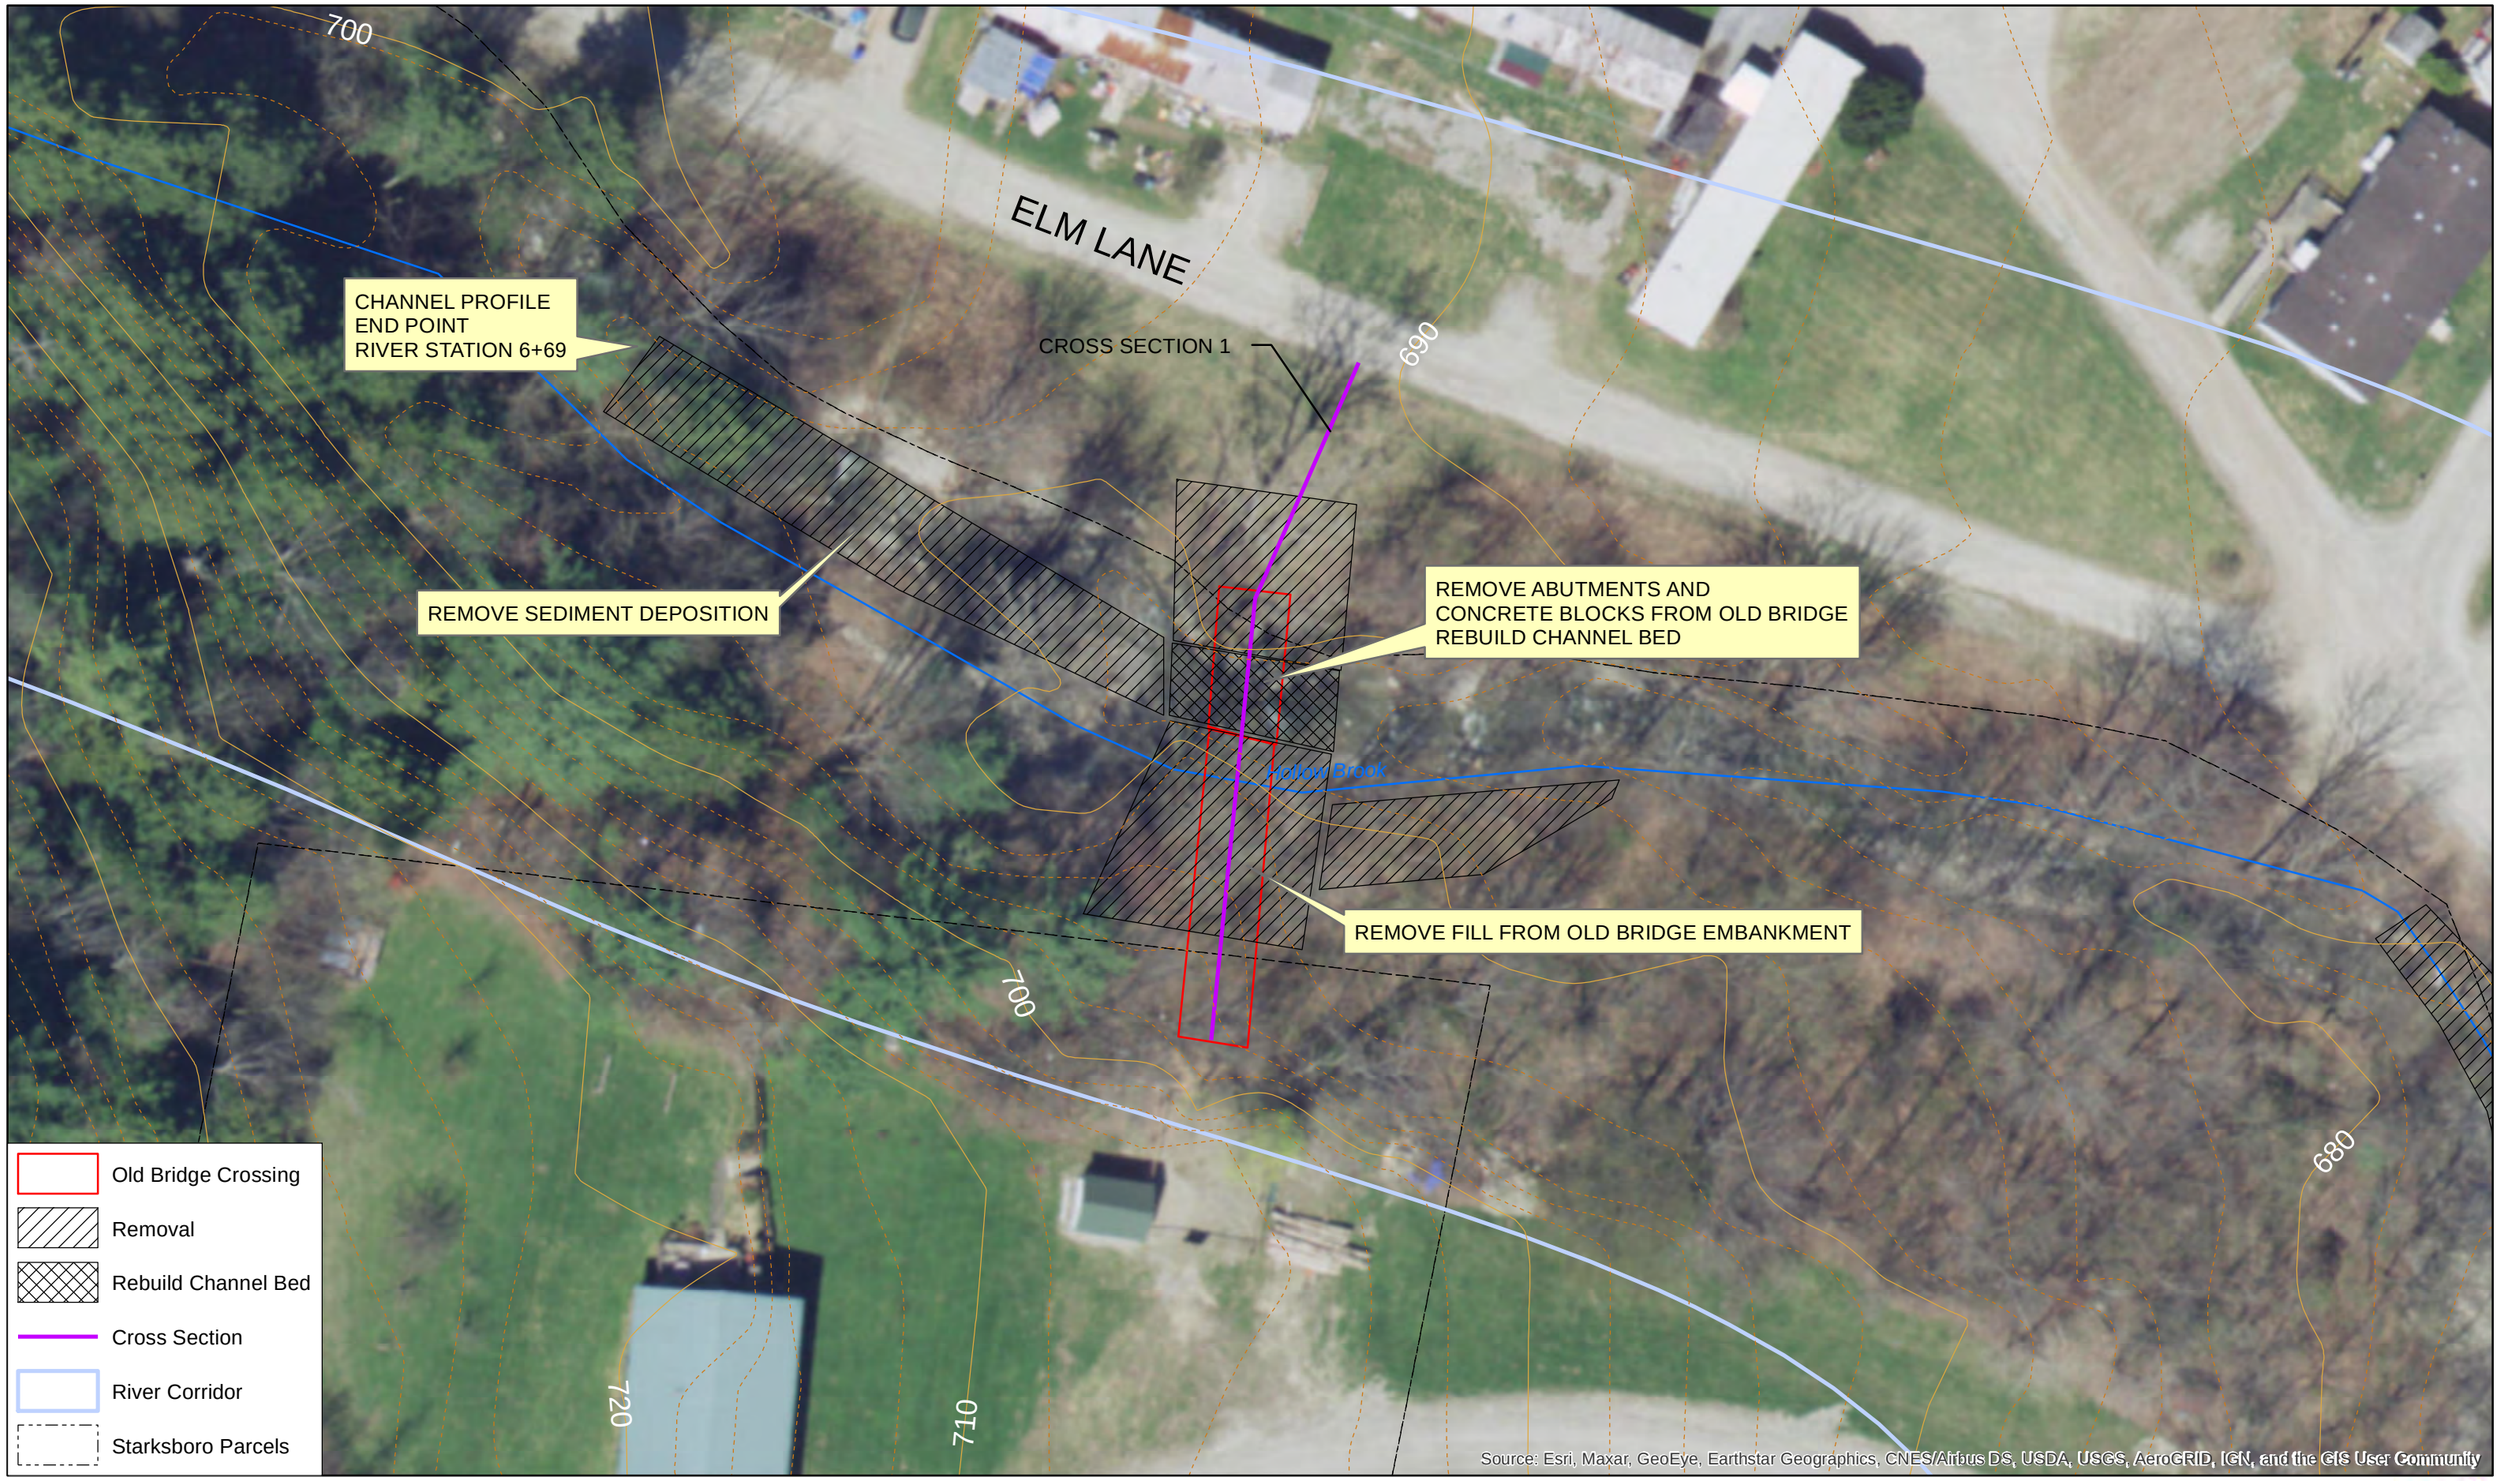

PROPOSED CONDITIONS: OLD BRIDGE

HOLLOW BROOK REFUGIA DESIGN
LEWIS CREEK ASSOCIATION

0 35 70
Feet

1 in = 32 feet

N

SLR
1 South Main St
Waterbury, VT 05676
802-882-8335